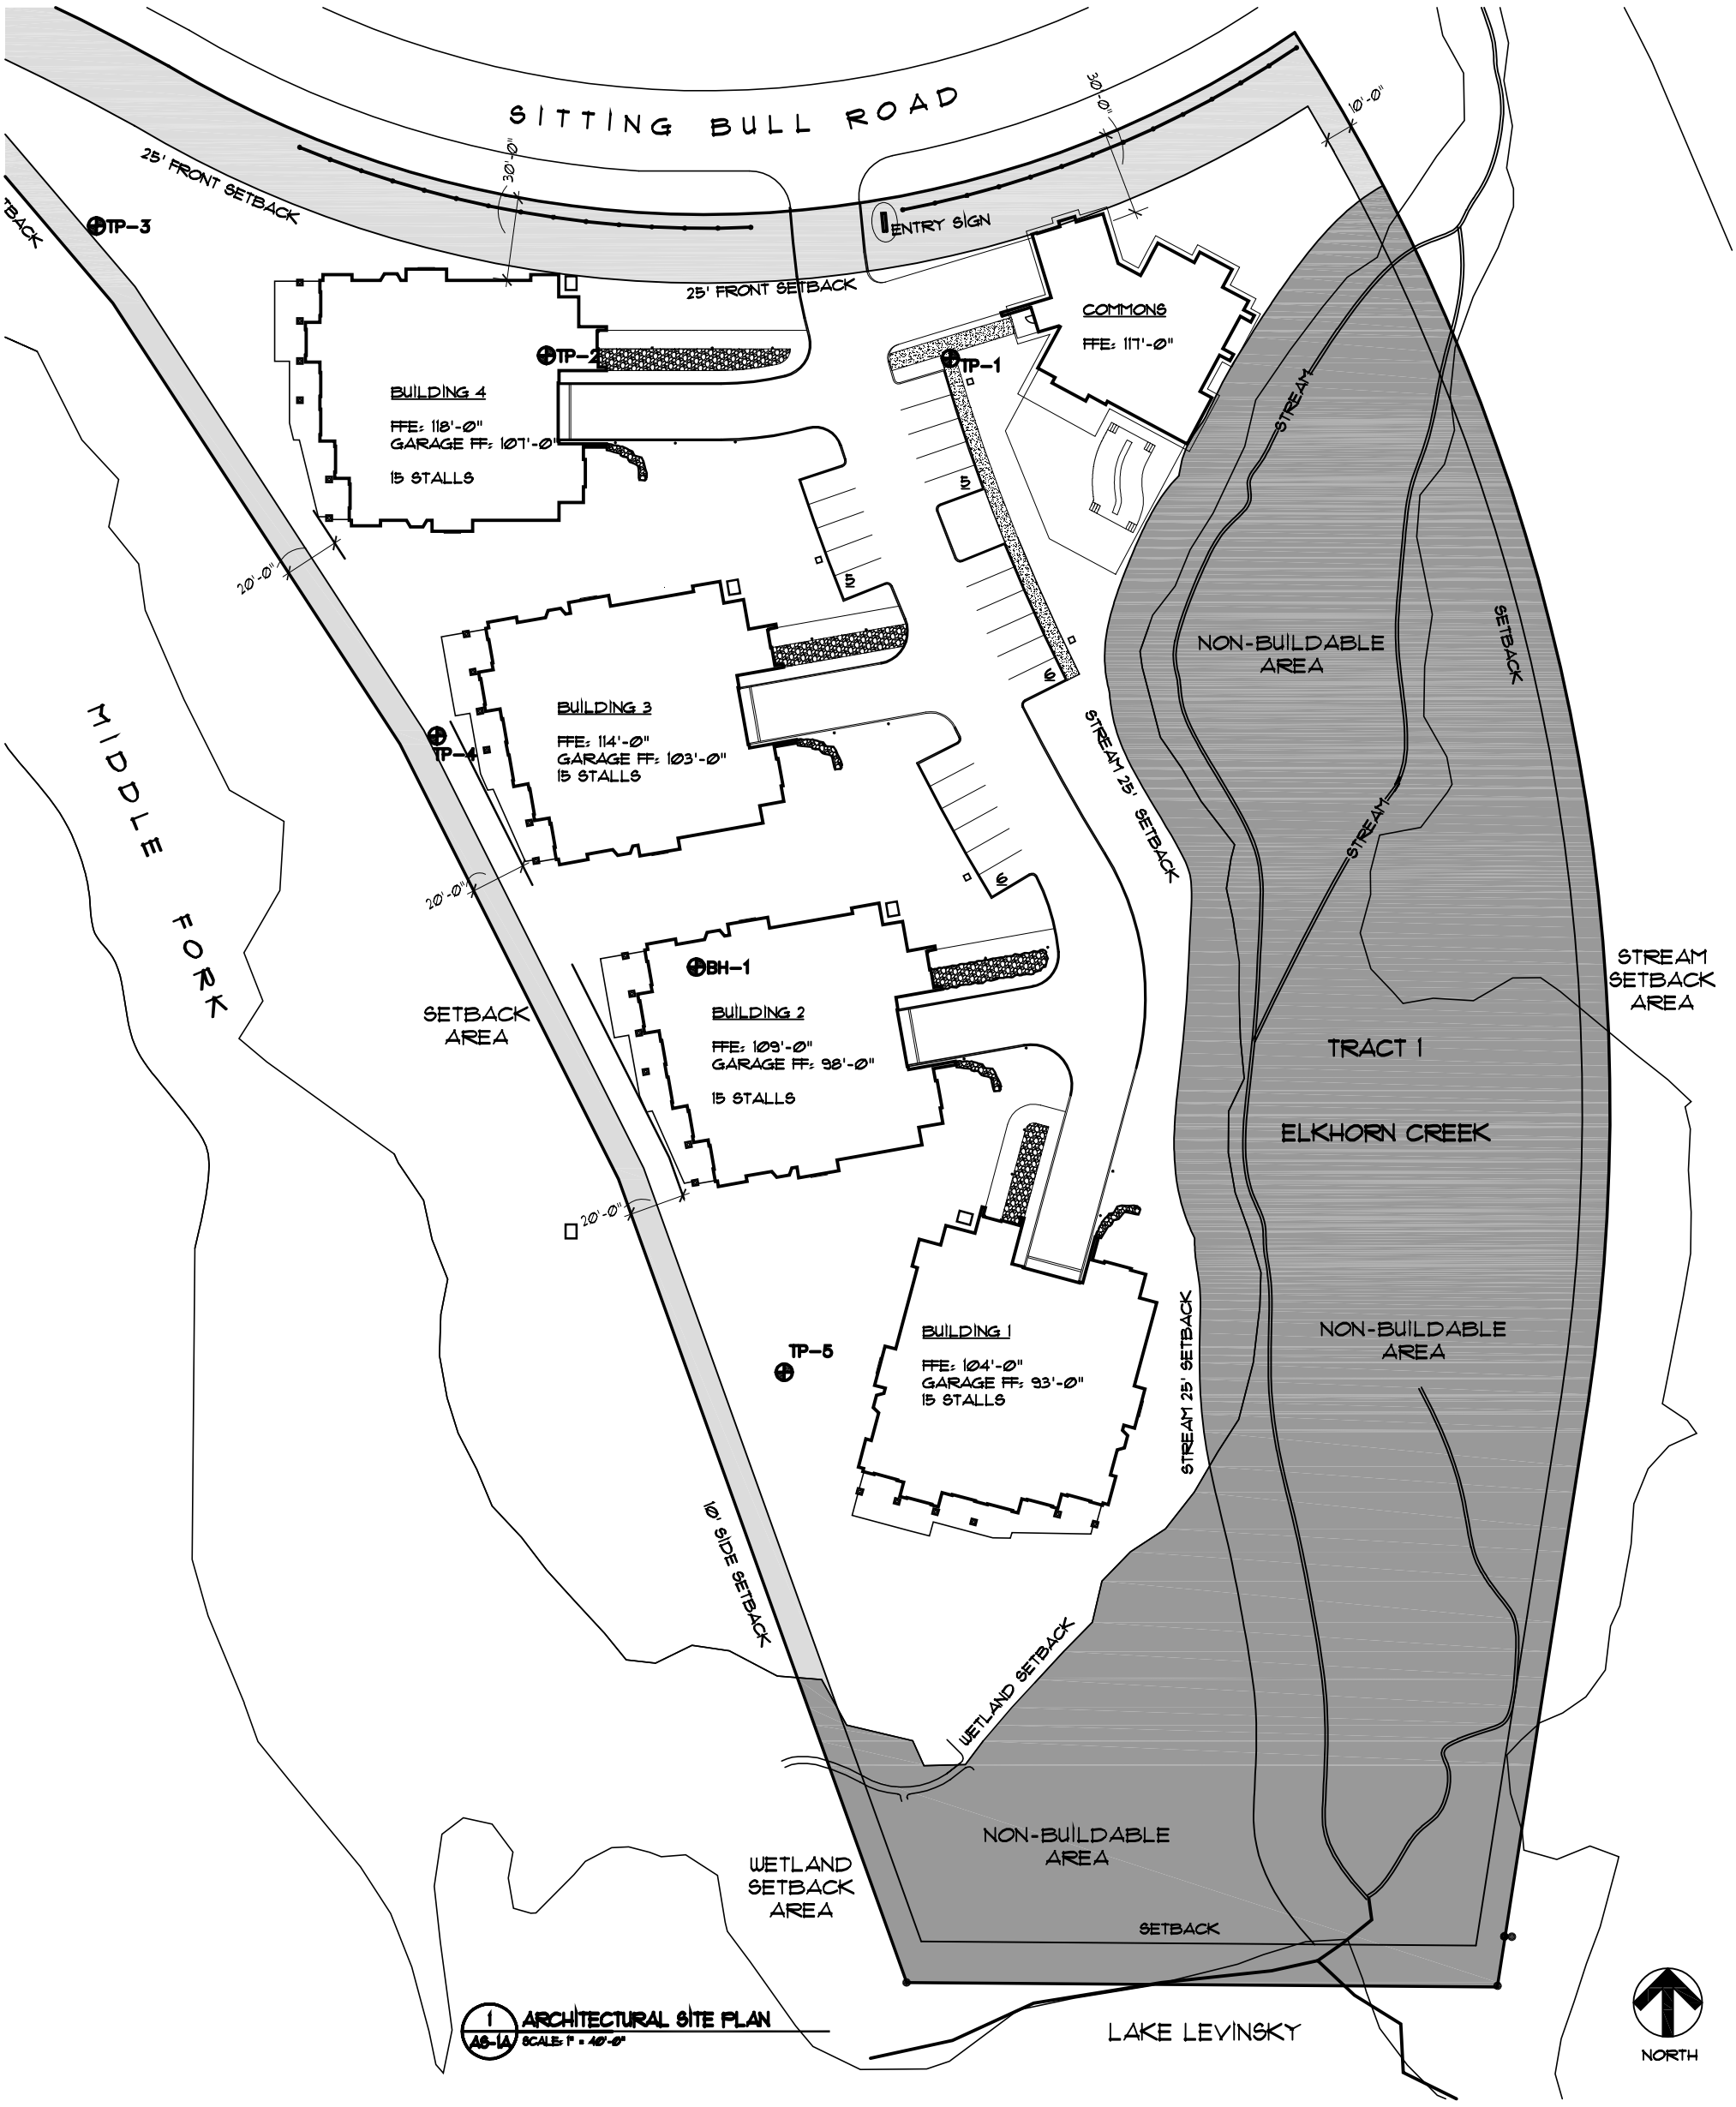

1 ARCHITECTURAL SITE PLAN
A8-1A SCALE: 1" = 40'-0"